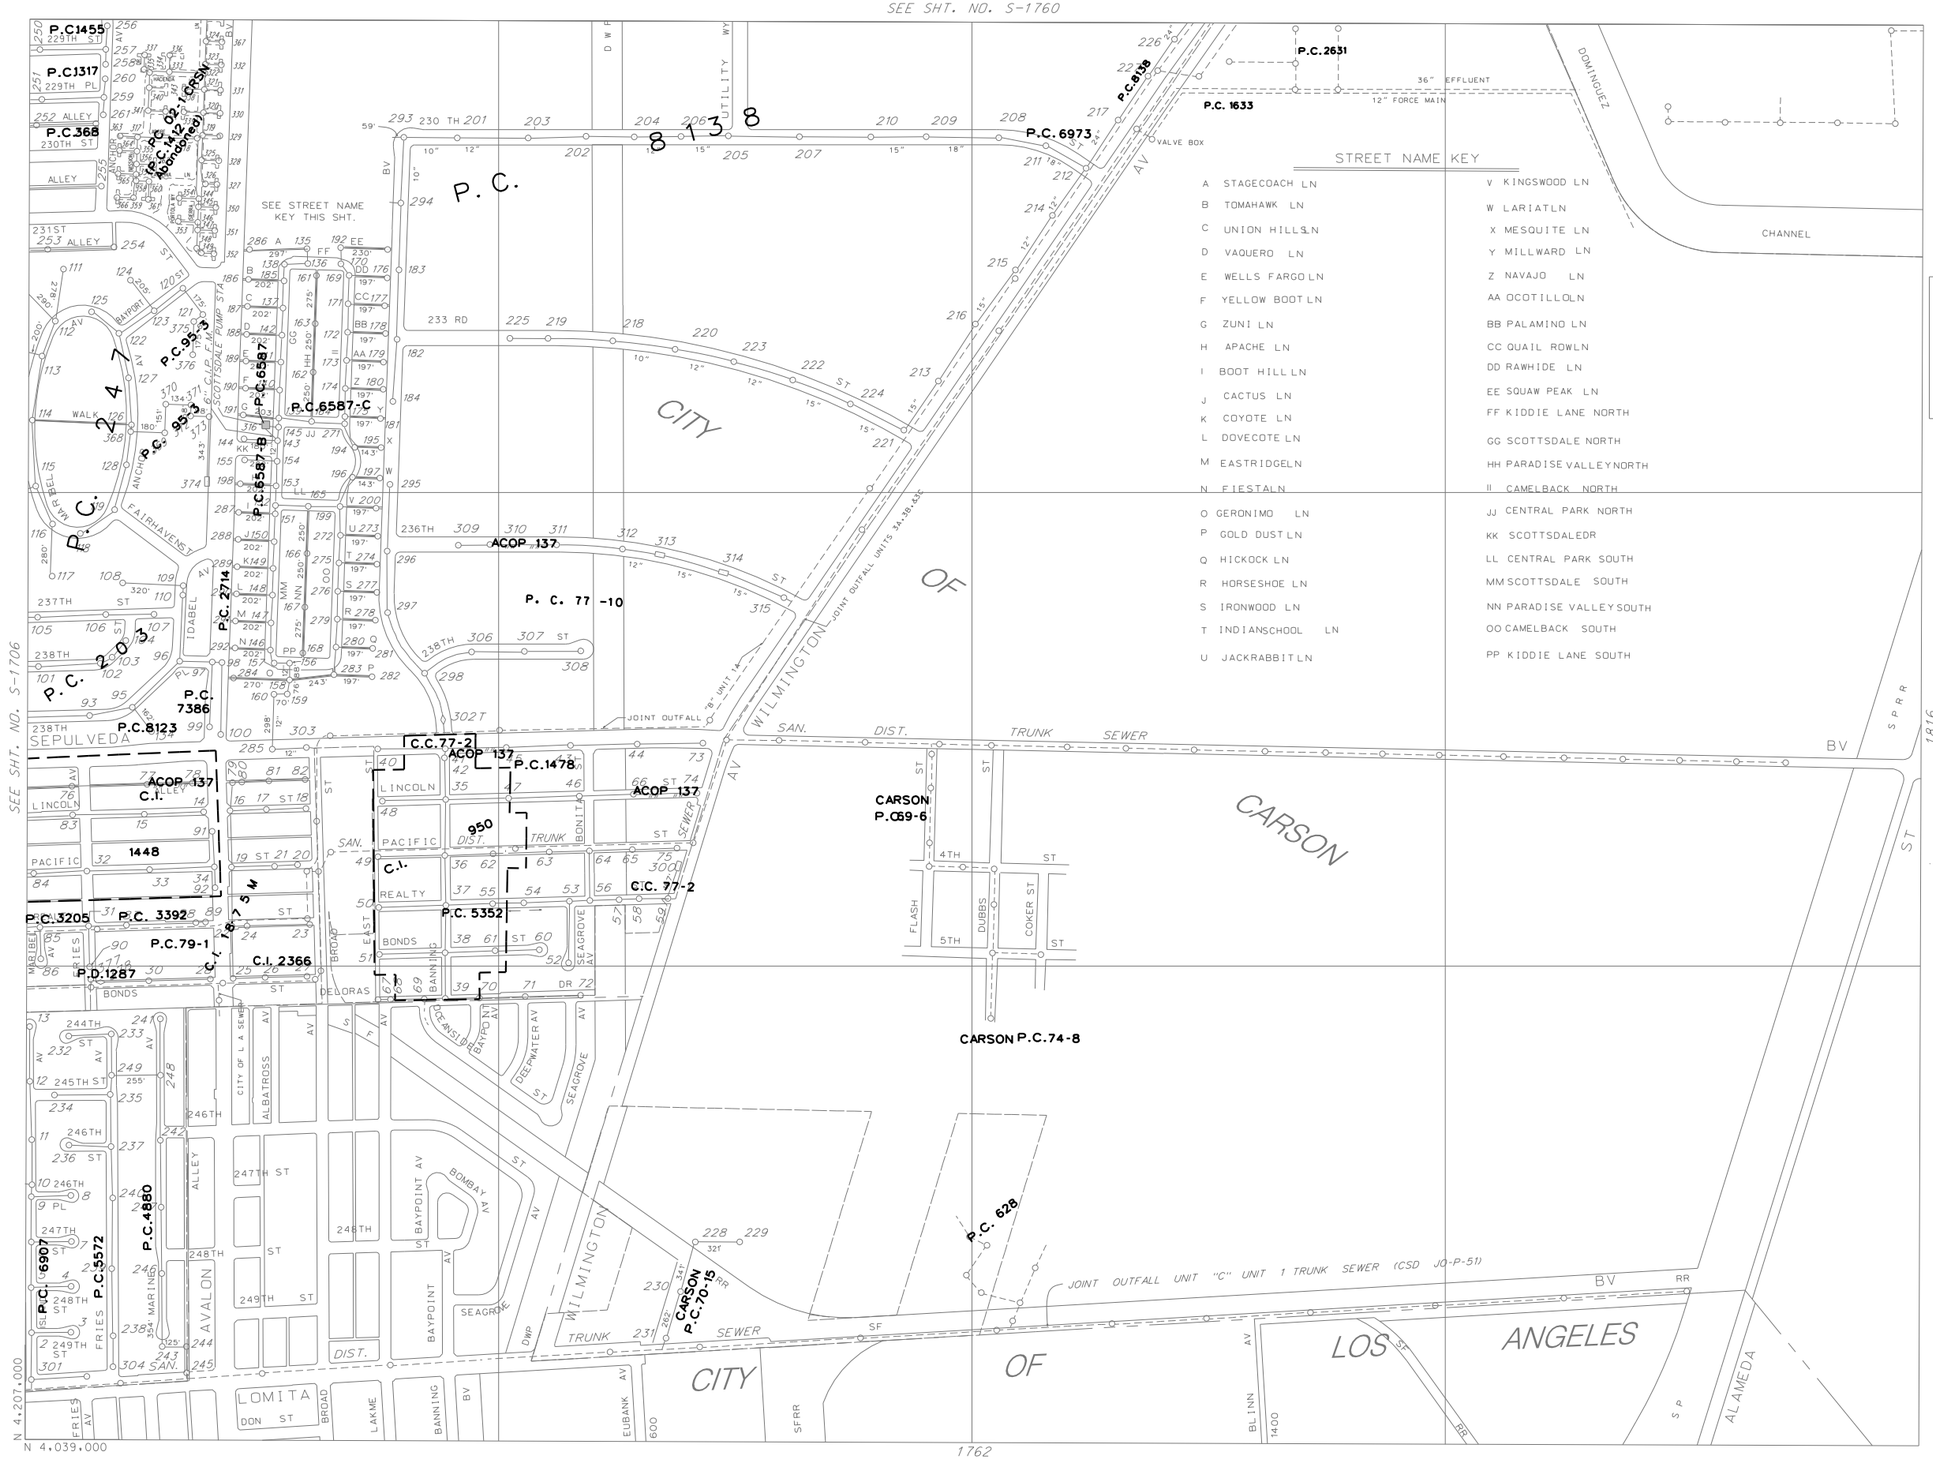

STREET NAME KEY

A STAGECOACH LN	V KINGSWOOD LN
B TOMAHAWK LN	W LARIATLN
C UNION HILLSLN	X MESQUITE LN
D VAQUERO LN	Y MILLWARD LN
E WELLS FARGO LN	Z NAVAJO LN
F YELLOW BOOT LN	AA OCOTILLOLN
G ZUNI LN	BB PALAMINO LN
H APACHE LN	CC QUAIL ROWLN
I BOOT HILL LN	DD RAWHIDE LN
J CACTUS LN	EE SQUAW PEAK LN
K COYOTE LN	FF KIDDIE LANE NORTH
L DOVECOTE LN	GG SCOTTSDALE NORTH
M EASTRIDGELN	HH PARADISE VALLEYNORTH
N FIESTALN	II CAMELBACK NORTH
O GERONIMO LN	JJ CENTRAL PARK NORTH
P GOLD DUST LN	KK SCOTTSDALEDR
Q HICKOCK LN	LL CENTRAL PARK SOUTH
R HORSESHOE LN	MM SCOTTSDALE SOUTH
S IRONWOOD LN	NN PARADISE VALLEYSOUTH
T INDIANSCHOOL LN	OO CAMELBACK SOUTH
U JACKRABBIT LN	PP KIDDIE LANE SOUTH

C-31
C-34

THIS MAP IS INTENDED FOR USE ONLY AS OPERATIONS MAP BY LOS ANGELES COUNTY SEWER MAINTENANCE DISTRICTS. LOS ANGELES COUNTY EXPRESSLY DISCLAIMS ANY LIABILITY FOR ANY INACCURACIES WHICH MAY BE PRESENT IN THIS MAP.

AUTOMATED GRAPHICS

METERS: 0 50 100 200 250
FEET: 0 200 400 600 800

LEGEND

- CLAY SEWERS MAINTAINED BY SMD, 8" UNLESS OTHERWISE NOTED
- PLASTIC SEWERS
- CONCRETE SEWERS
- CLAY SEWERS, LINED
- CEMENT SEWERS, LINED
- FORCE MAINS
- SEWERS NOT MAINTAINED BY SMD
- TRUNK SEWERS
- CITY BOUNDARY
- STANDARD MANHOLE
- DROP MANHOLE
- SHALLOW MANHOLE
- TRAP MANHOLE
- WEIR MANHOLE
- C.O. CLEANOUT
- L.H. LAMP HOLE
- PUMP STATION

TOTAL MH'S THIS MAP: 361

MAP REV.
08-01-23

S-1761

MAP REV
08-01-23

DATA BASE REV
02-20-86

CONSOLIDATED S.M.D.

S-1761

T: 764 D-2

0219.0319.1761