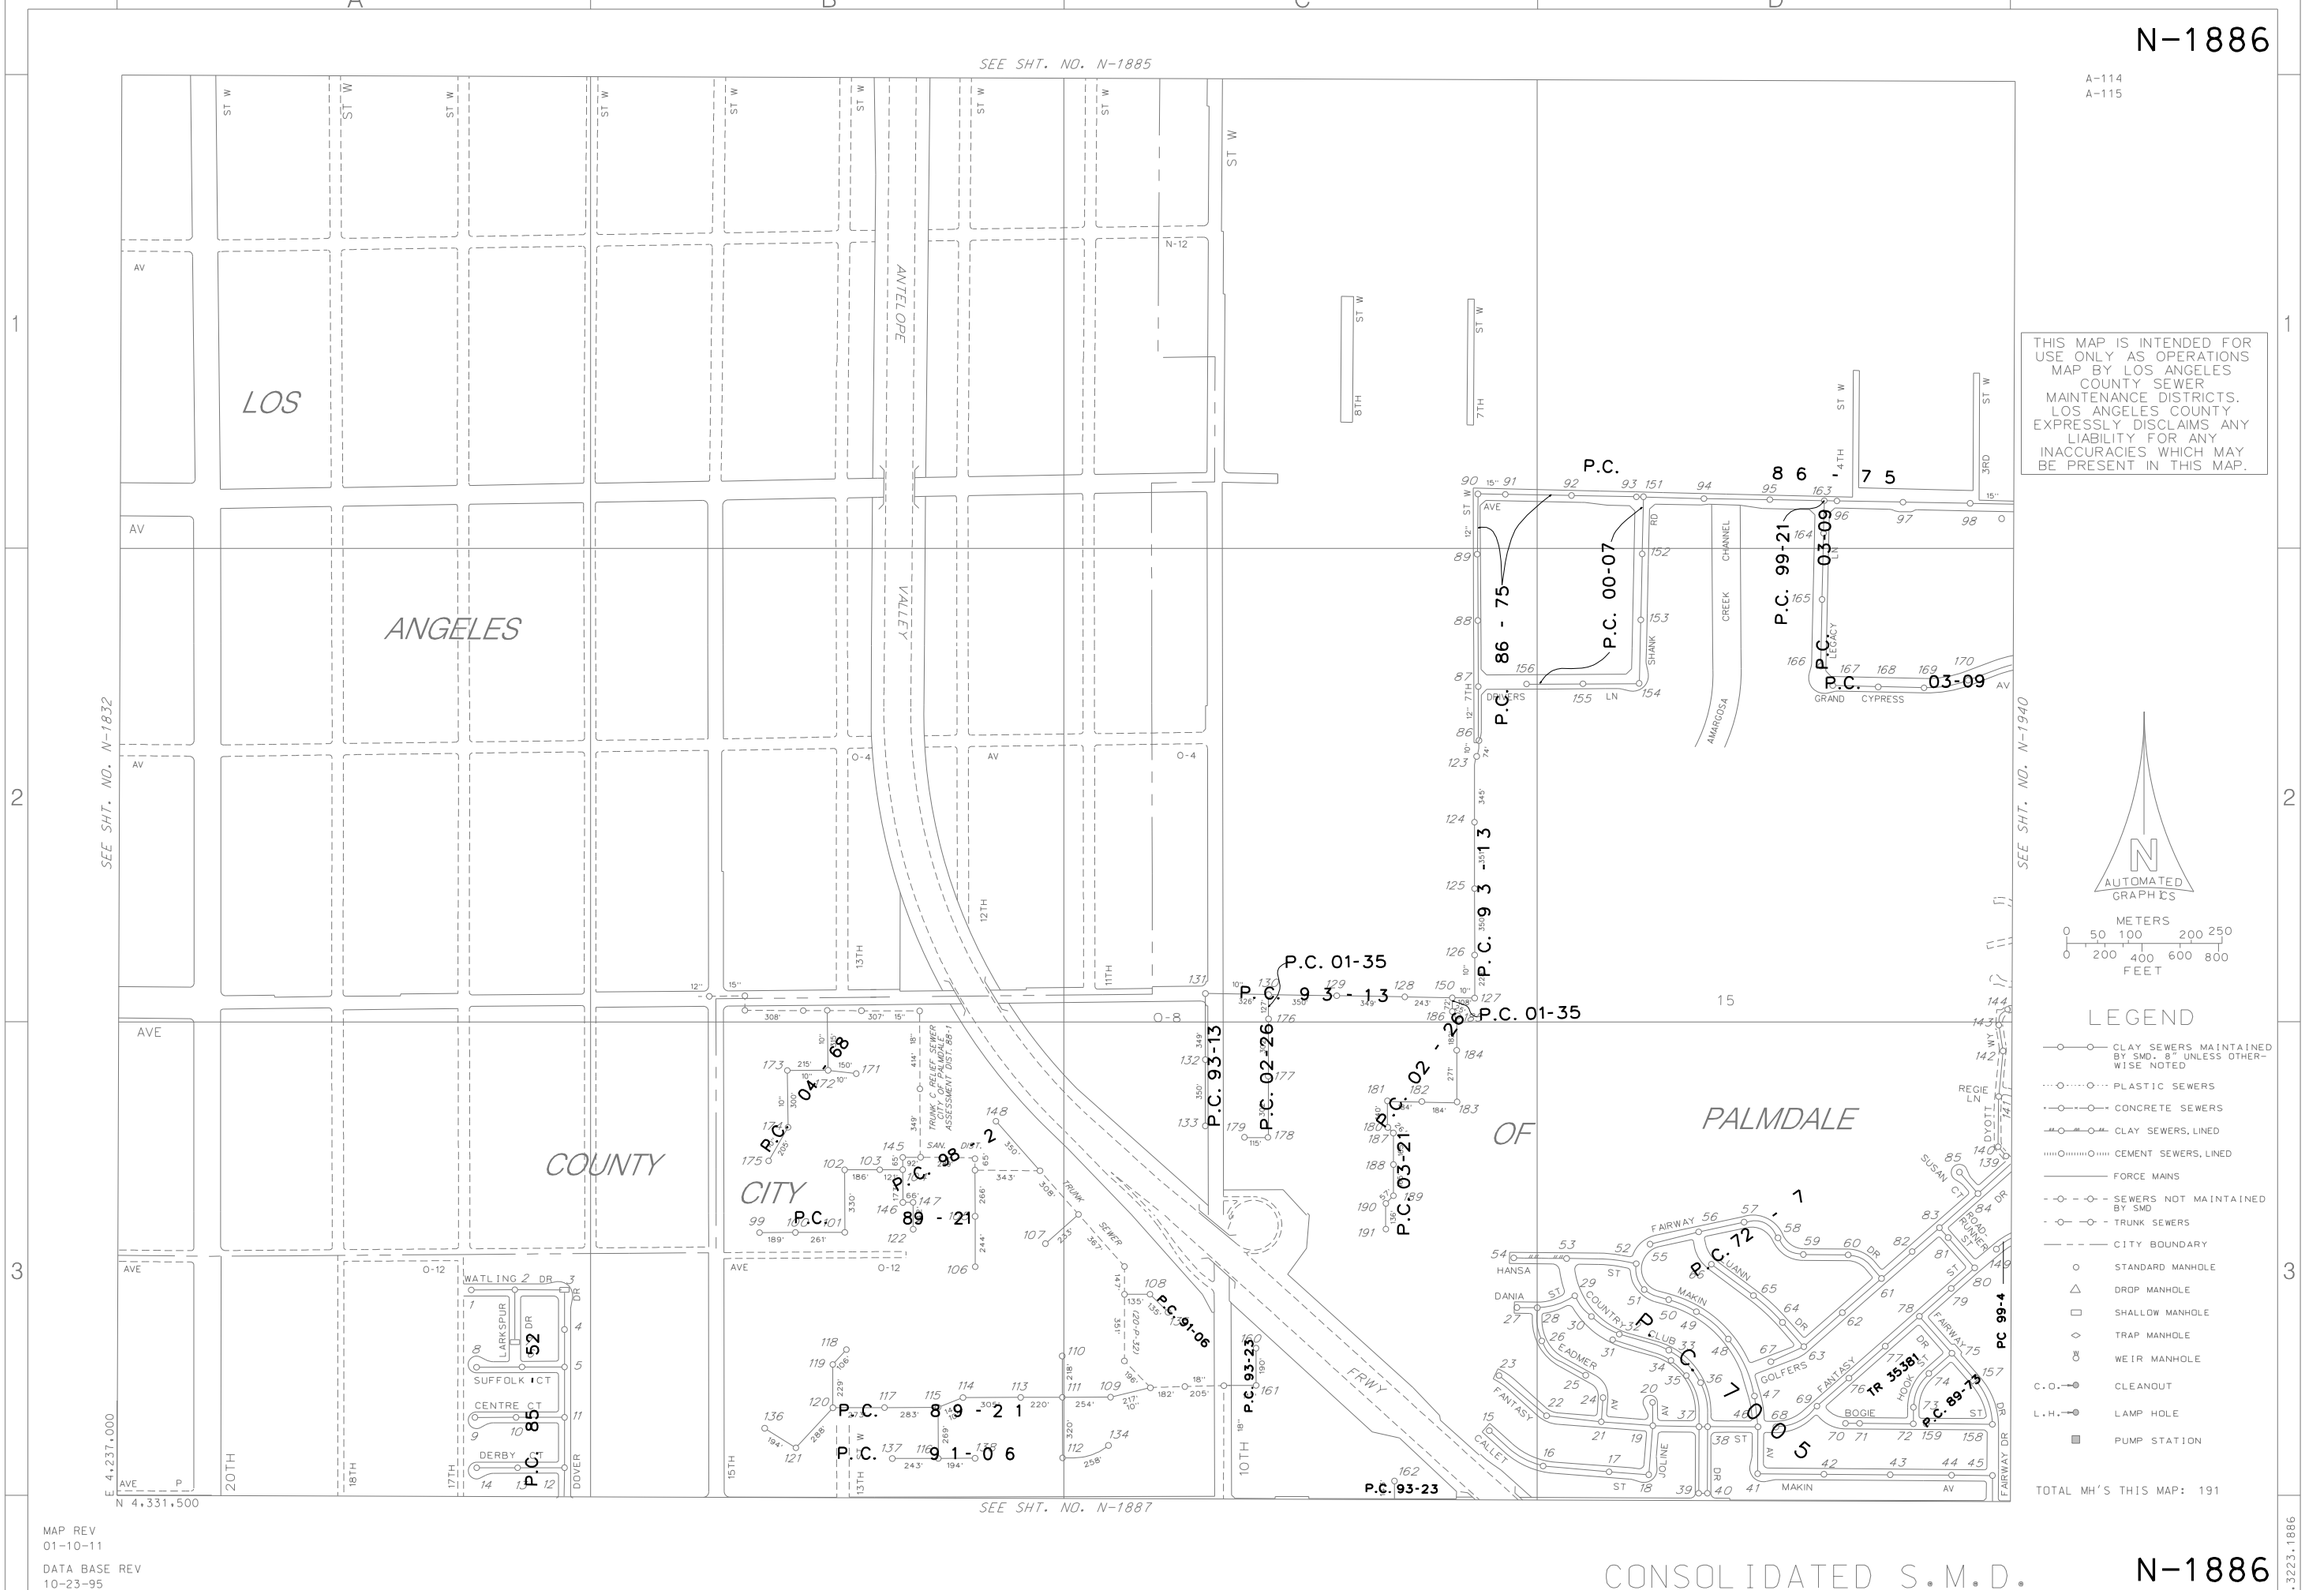
N-1886
SEE SHT. NO. N-1885
SEE SHT. NO. N-1832
SEE SHT. NO. N-1940
SEE SHT. NO. N-1887
LOS ANGELES COUNTY CITY OF PALMDALE
ANTELOPE VALLEY
FRWY
P.C. 86 - 75
P.C. 00-07
P.C. 99-21
P.C. 03-09
P.C. 01-35
P.C. 93-13
P.C. 02-26
P.C. 03-21
P.C. 04-68
P.C. 98-2
P.C. 89-21
P.C. 91-06
P.C. 93-23
P.C. 72-7
P.C. 70-5
P.C. 85-52
P.C. 89-73
P.C. 99-4
TR 35381
N 4,331,500
E 4,237,000
A-114
A-115
THIS MAP IS INTENDED FOR USE ONLY AS OPERATIONS MAP BY LOS ANGELES COUNTY SEWER MAINTENANCE DISTRICTS. LOS ANGELES COUNTY EXPRESSLY DISCLAIMS ANY LIABILITY FOR ANY INACCURACIES WHICH MAY BE PRESENT IN THIS MAP.
AUTOMATED GRAPHICS
METERS
FEET
LEGEND
CLAY SEWERS MAINTAINED BY SMD. 8" UNLESS OTHERWISE NOTED
PLASTIC SEWERS
CONCRETE SEWERS
CLAY SEWERS, LINED
CEMENT SEWERS, LINED
FORCE MAINS
SEWERS NOT MAINTAINED BY SMD
TRUNK SEWERS
CITY BOUNDARY
STANDARD MANHOLE
DROP MANHOLE
SHALLOW MANHOLE
TRAP MANHOLE
WEIR MANHOLE
C.O. CLEANOUT
L.H. LAMP HOLE
PUMP STATION
TOTAL MH'S THIS MAP: 191
MAP REV 01-10-11
DATA BASE REV 10-23-95
MAP REV. 07-05-06
N-1886
CONSOLIDATED S.M.D.
N-1886
T: 4195 G-4
3223.3223.1886